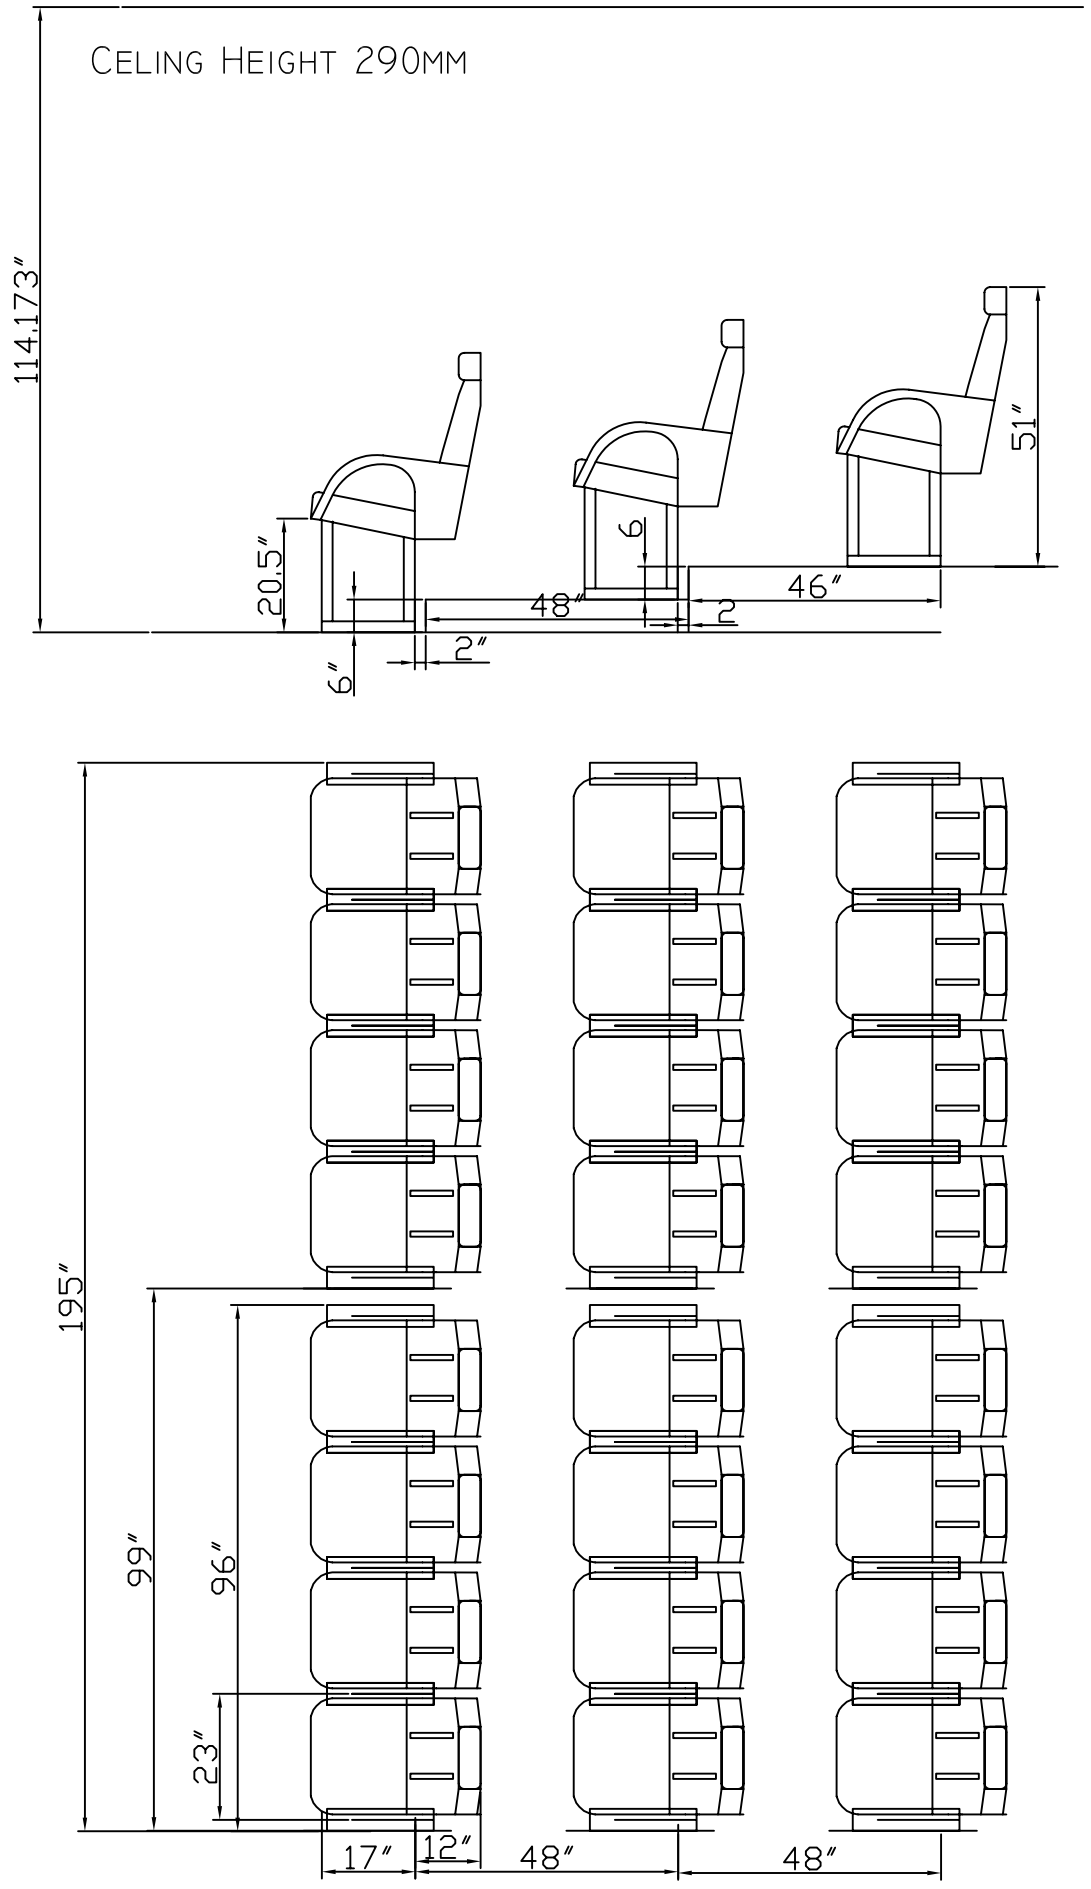

NOTES:
-THESE DRAWINGS ARE ISSUED FOR THE PURPOSE OF COMMUNICATING BRC-IA CREATIVE DESIGN INTENT. BRC-IA IS NOT A LICENSED ARCHITECTURAL OR ENGINEERING FIRM AND IS RELYING ON THE CLIENT AND THEIR CONSULTANTS FOR ALL ELEMENTS TO INSURE PERSONAL AND STRUCTURAL SAFETY. BRC-IA ASSUMES NO RESPONSIBILITY FOR STRUCTURAL ENGINEERING, AND SAFETY OR CODE COMPLIANCES.
-THESE DRAWINGS ARE BASED ON PRELIMINARY CONSTRUCTION DRAWINGS PROVIDED BY OTHERS. ARCHITECT AND ALL TRADES MUST FIELD VERIFY ALL DIMENSIONS.

MEDIA Motion

2461 West 205th Street, Suite B100 - Torrance, California 90501
Phone: (310) 320-0696 - Fax: (310) 320-0699

REV.	DATE	APPR	ISSUE

PHASE	Design
CHECKED	N/A
DRAWN	TK
PROJECT No.	****-***
CAD FILE	Bench.dwg
SCALE	N/A
PLOT DATE	10/17/2007

DRAWING TITLE
4D Bench Layout

AREA/ZONE

BUILDING/ATTRACTION
24 Seats (8 x 3)

PHASE	SHEET No.	REV.
DESIGN	SC-1-101	1